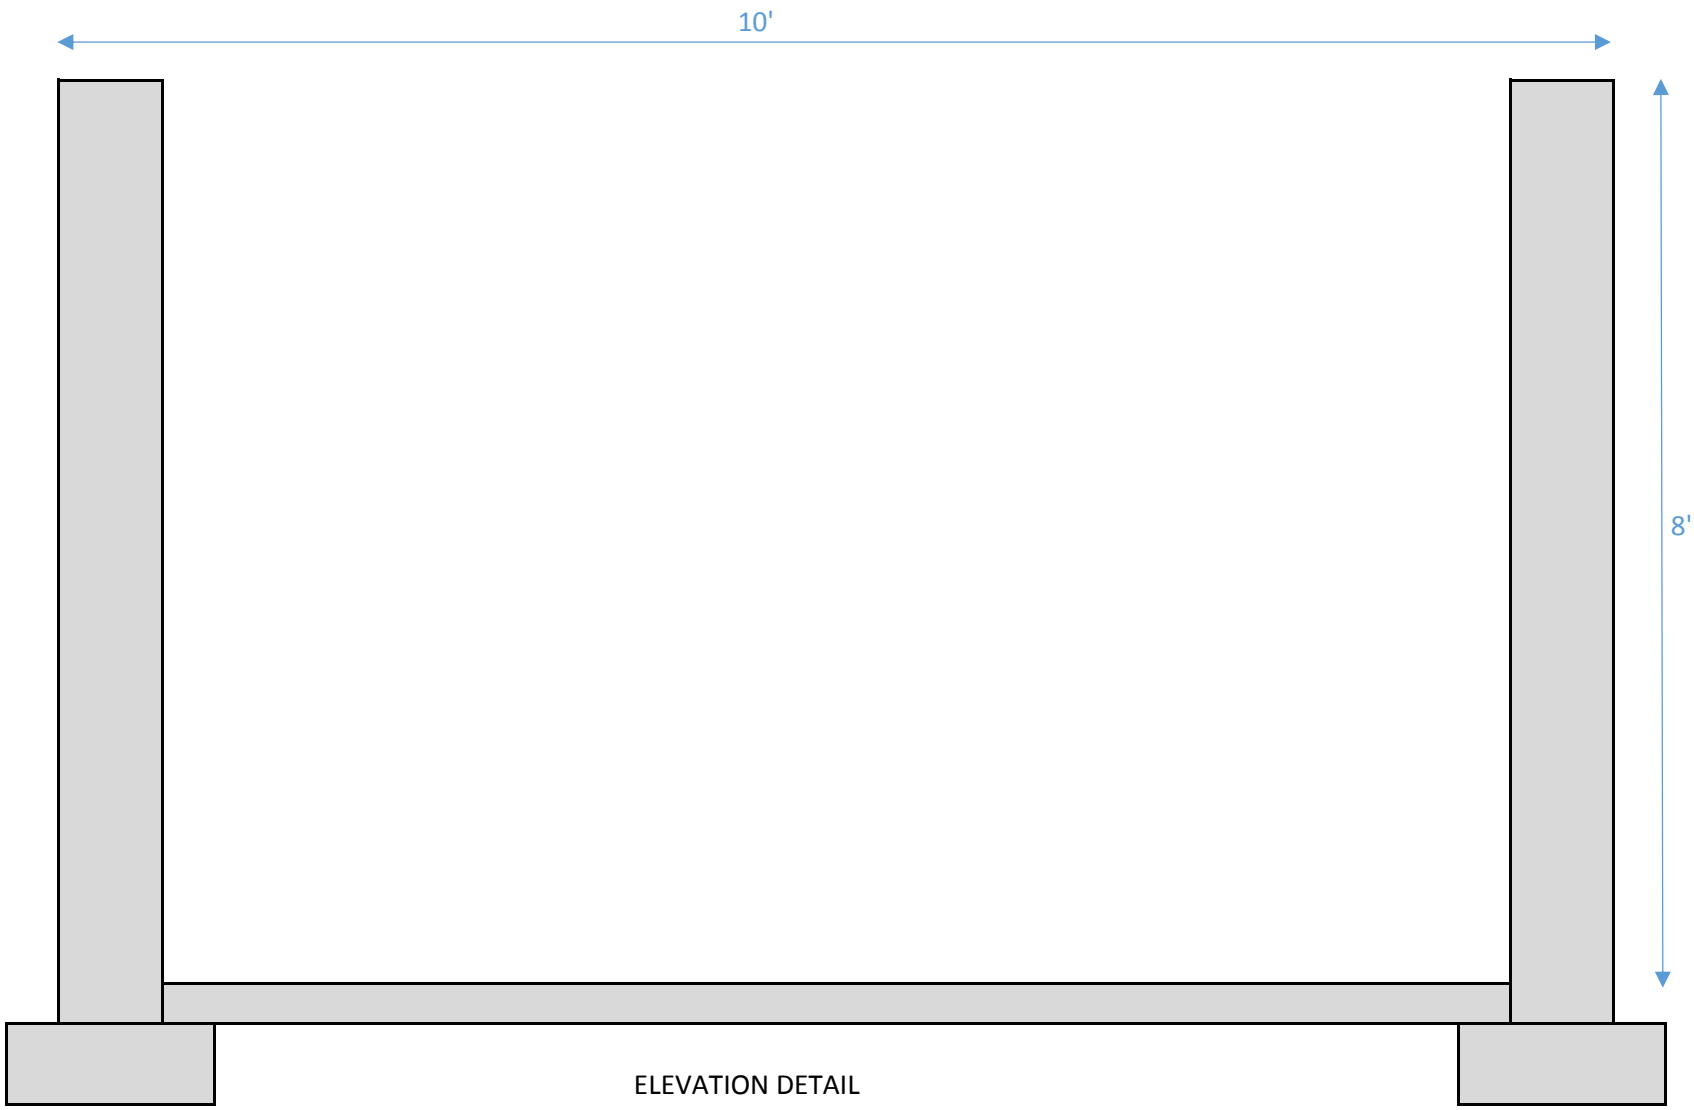

ELEVATION DETAIL

1) 8" thick poured walls
2) 12"H x 18"W poured footers
3) 4" thick poured floor

1) Roof system must </= 8.5" thick