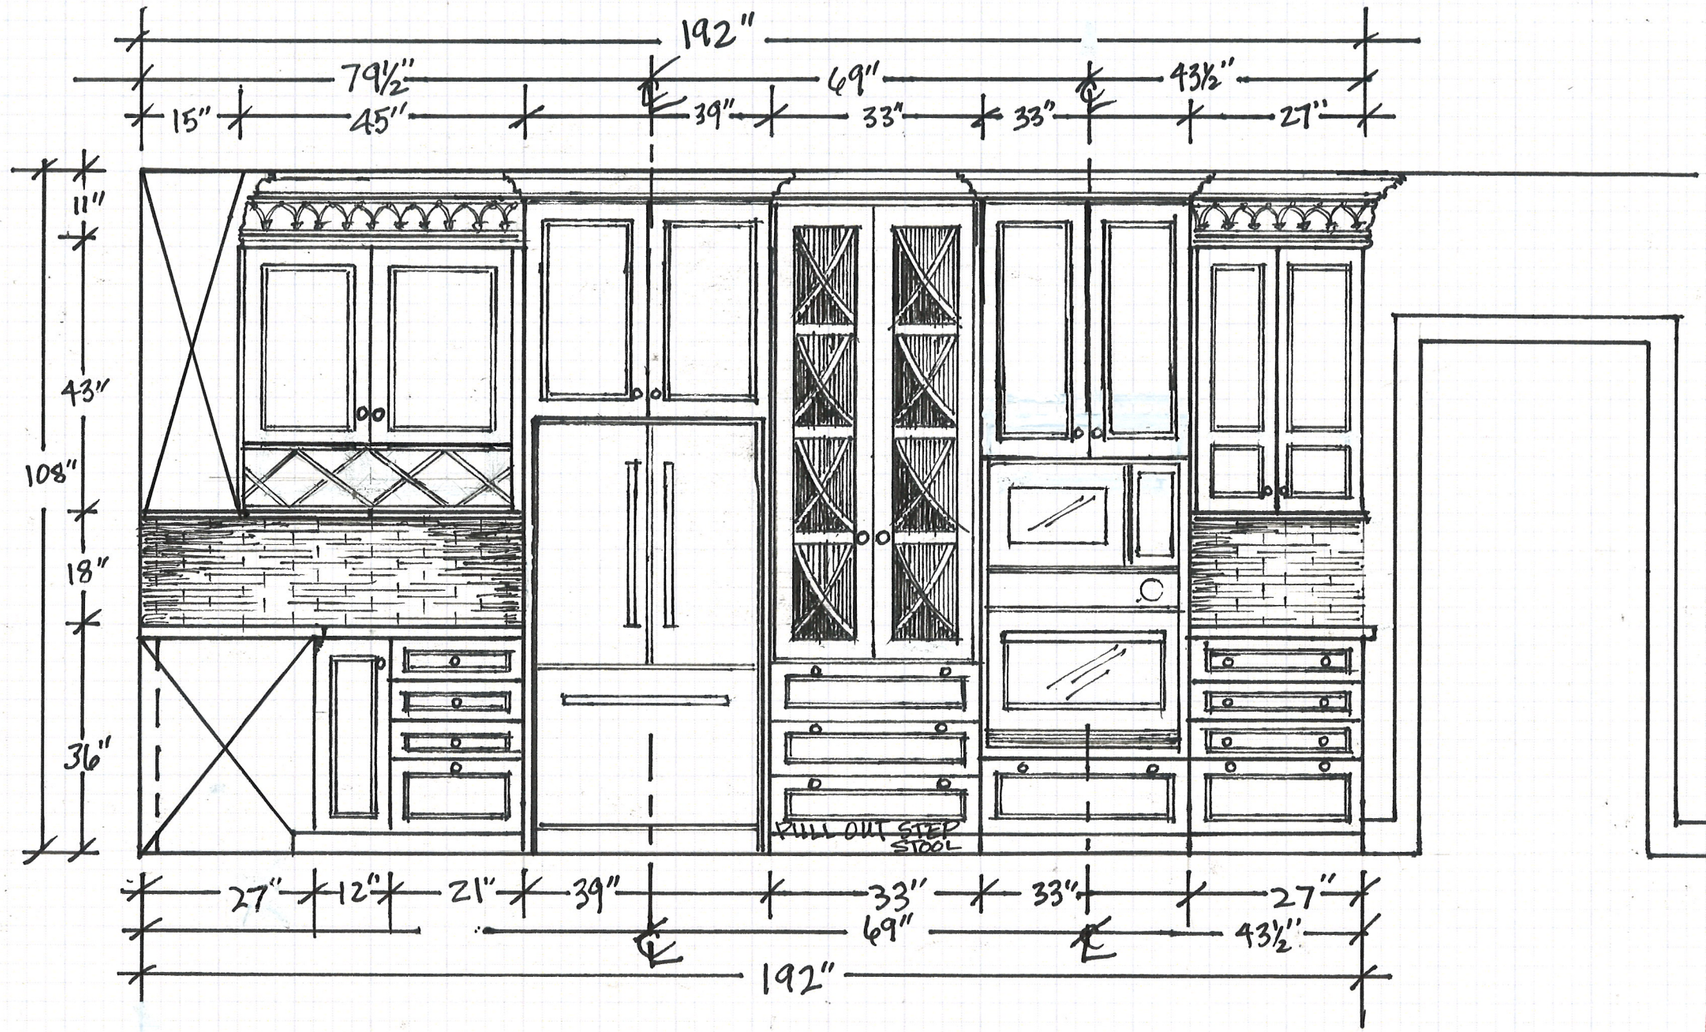

B KITCHEN ELEVATION

CERTIFIED KITCHEN DESIGNER
CKD
Susan Latta
CKD
ID #1007585
★ NKBA ★

SPENCER PRINTING, INC. - 751-2184

ALL DIMENSIONS AND SIZE DESIGNATIONS GIVEN ARE SUBJECT TO VERIFICATION ON JOB SITE AND ADJUSTMENT TO FIT JOB CONDITIONS.	DESIGN PLANS ARE PROVIDED FOR THE FAIR USE BY THE CLIENT OR HIS AGENT IN COMPLETING THE PROJECT AS LISTED WITHIN THIS CONTRACT. DESIGN PLANS REMAIN THE PROPERTY OF THIS FIRM AND CANNOT BE USED OR REUSED WITHOUT PERMISSION.	DESIGNED FOR:	BY: Susan Latta Cell: 479.601.3377		DATE	BY	SCALE	DWG. NO.
				DWN		SL	½ in. = 1 ft.	3
				REV				